




Pompe 1906

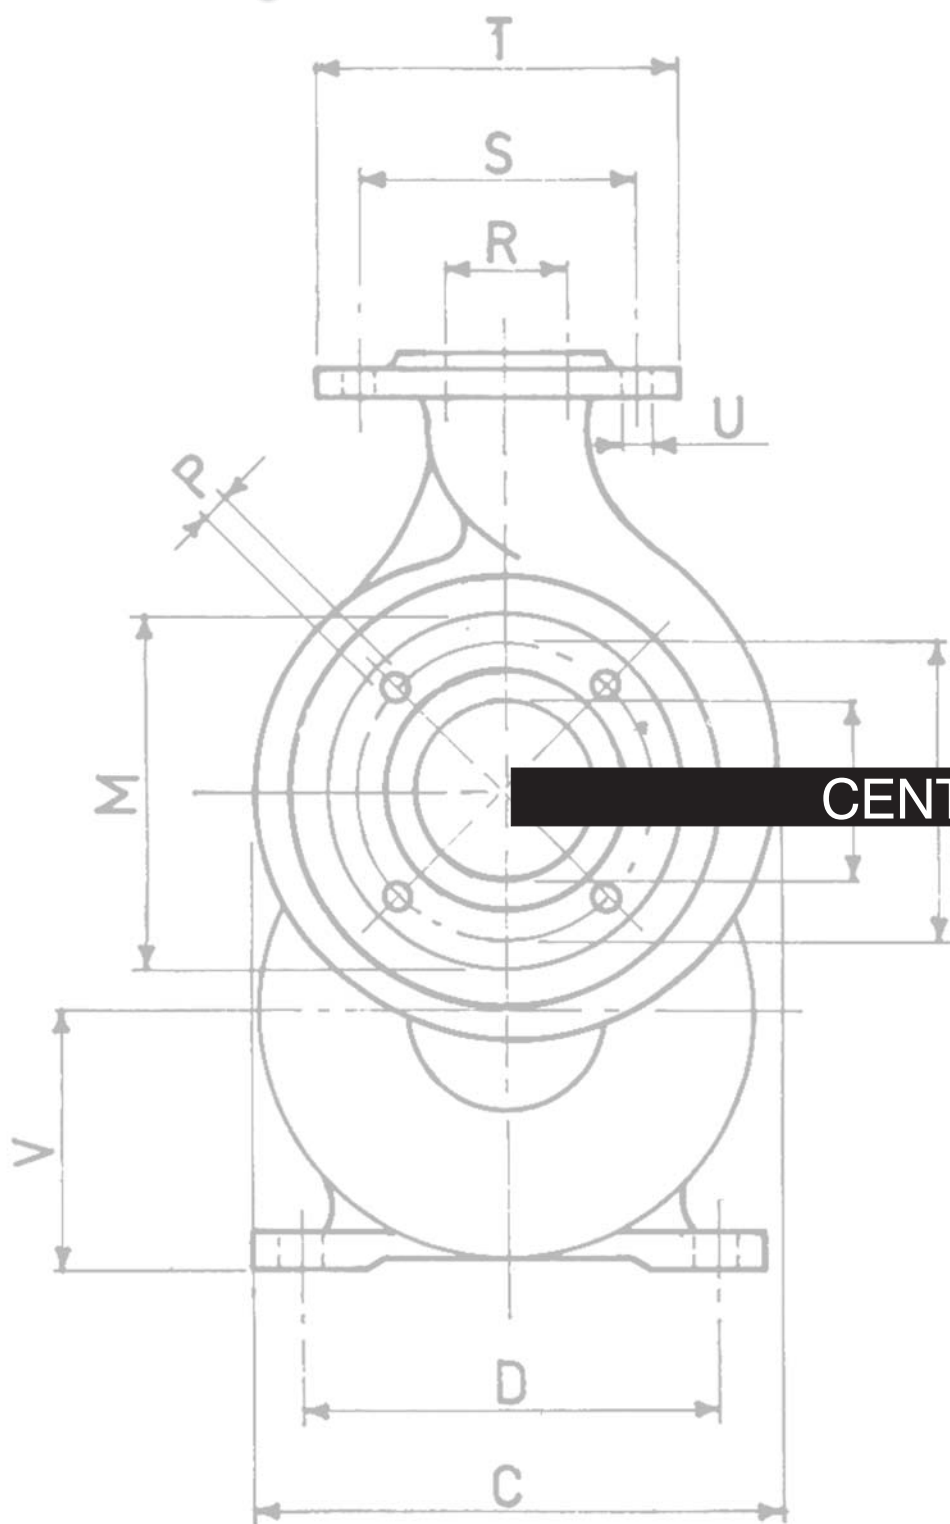

**CENTRIFUGAL TRACTOR
DRIVEN PUMPS**



**POMPE CENTRIFUGHE
PER TRATTORI**

T

TABELLA RAPPORTI POMPE CARRELLATE SERIE PM/T - RATIOS FOR PM/T SERIES TRACTOR PUMPS - TABLE DES RAPPORTS

Sigla rapporto Ratio type Rapport modèle	Pompa tipo Pump type Pompe modèle	Rapporto Ratio Rapport	N. denti Tooth - N.º Dents - N.º	Sigla rapporto Ratio type Rapport modèle	Pompa tipo Pump type Pompe modèle	Rapporto Ratio Rapport	N. denti Tooth - N.º Dents - N.º
A	T 25 T 50 T 100	1 : 5,71	80/14	F	T 100	1 : 4,87	78/16
B	T 25 T 50	1 : 6,25	81/13	G	T 25	1 : 4,53	77/17
C	T 25 T 50	1 : 6,83	82/12	*I	T 100	1 : 3,08	71/23
D	T 25	1 : 7,54	83/11	*M	T 100	1 : 3,48	73/21
E	T 25 T 100	1 : 5,27	79/15	*N	T 100	1 : 3,7	74/20

*Solo per prese di forza a 1000 RPM - Only for 1000 RPM P.T.O. - Seulement pour prise de force a 1000 TPM.

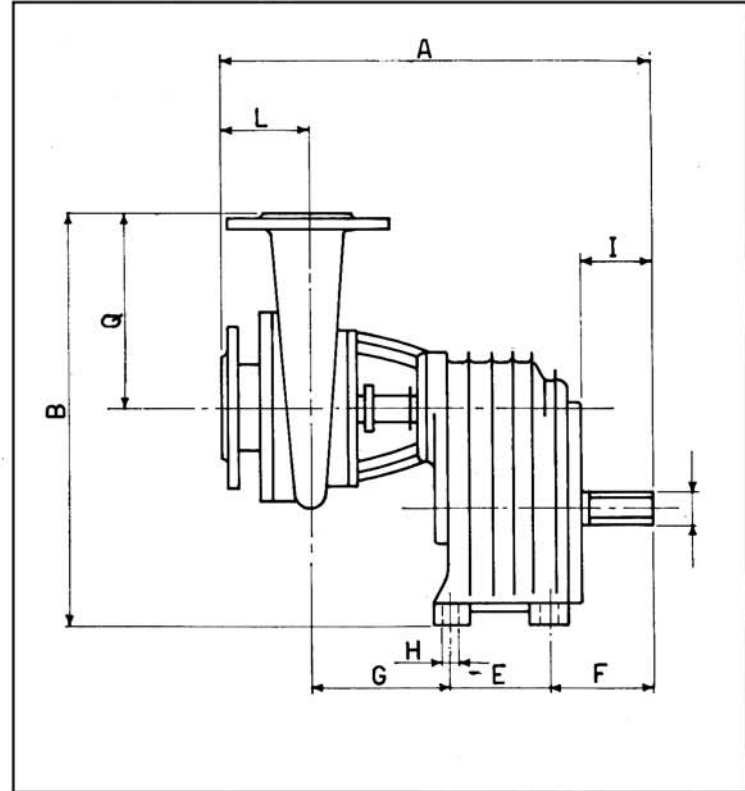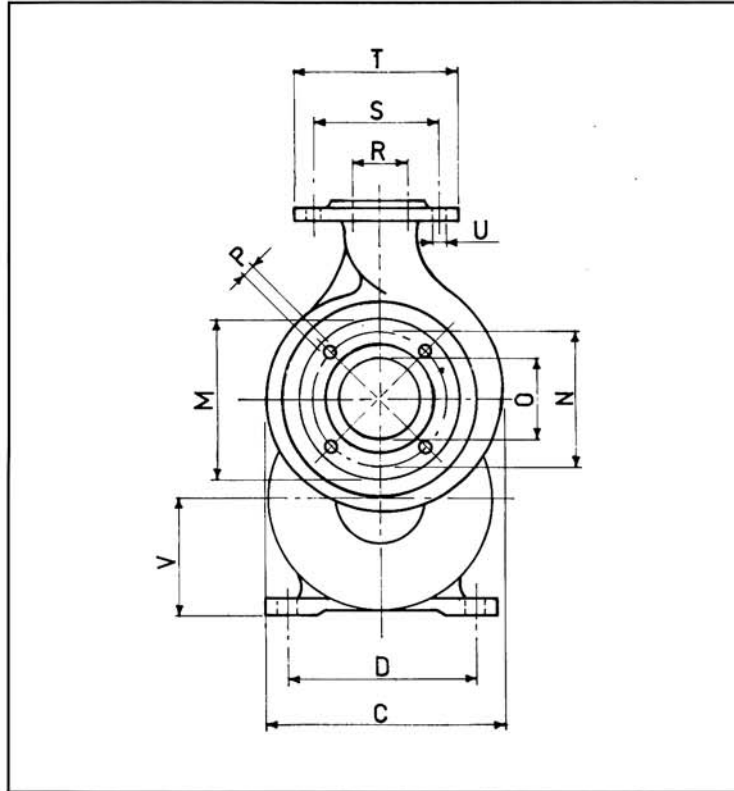





**VALORI INDICATIVI POMPE CARRELLATE SERIE PM/T - OVERALL DIMENSIONS FOR PM/T SERIES PUMPS
DIMENSIONS D'ENCOMBREMENT ET POIDS**

Tipo pompa Pump type Pompe modèle	A	B	C	D	E	F	G	H	I	L	M	N	O DN	P	Q	R DN	S	T	U	V	Peso Weight Poids Kg.	Volume Volume Volume mc
PM2-3-4/8 T25-1-2-3-4/80	449	401	265	180	85	120	148	13	83	96	200	160	80	18 Nº 4	190	65	145	185	18 Nº 4	115	51	0,048
PM2-1/82 T25-1/802	536	418	300	180	85	120	148	13	83	183	200	160	80	18 Nº 4	207	65	145	185	18 Nº 4	115	70	0,0780
PM5-9 T50-90	529	495	297	235	112	130	179	14	87	108	200	160	80	18 Nº 4	230	65	145	185	18 Nº 4	145	82	0,0787
PM5-10 - PM5-2/10 T50-10 - T50-2/100	535	515	341	235	112	130	179	14	87	114	220	180	100	18 Nº 8	250	80	160	200	18 Nº 4	145	85	0,0945
PM5-11 T50-110	536	495	310	235	112	130	179	14	87	115	220	180	100	18 Nº 8	230	80	160	200	18 Nº 4	145	77	0,0824
PM5-2-4/82 T50-2-4/802	596	472	300	235	112	130	171	14	87	183	200	160	80	18 Nº 4	207	65	145	185	18 Nº 4	145	94	0,096
PM10-1/12 - T100 1/125 PM10-2/12 - T100 2/125 PM10-3/12 - T100 3/125	539	530	384	235	112	130	179	14	87	118	250	210	125	18 Nº 8	265	100	180	220	18 Nº 8	145	98	0,110
PM2-11S T25-110S	472	396	277	180	85	120	155	13	83	112	220	180	100	18 Nº 8	185	100	180	220	18 Nº 8	115	58	0,0485
PM2-12S T25-120S	484	441	332	180	85	120	155	13	83	124	250	210	125	18 Nº 8	230	125	210	250	18 Nº 8	115	61	0,050
PM5-12S T50-120S	550	495	332	235	112	130	184	14	87	124	250	210	125	18 Nº 8	230	125	210	250	18 Nº 8	145	78	0,098


POMPE CENTRIFUGHE PER TRATTORI
CENTRIFUGAL TRACTOR DRIVEN PUMPS
POMPES CENTRIFUGES POUR TRACTEURS

ZT

DIMENSIONI DI INGOMBRO
OVERALL DIMENSIONS
DIMENSIONS D'ENCOMBREMENT

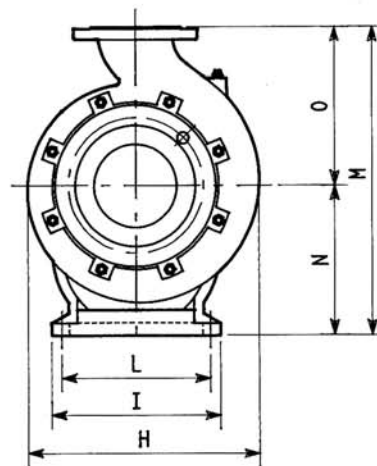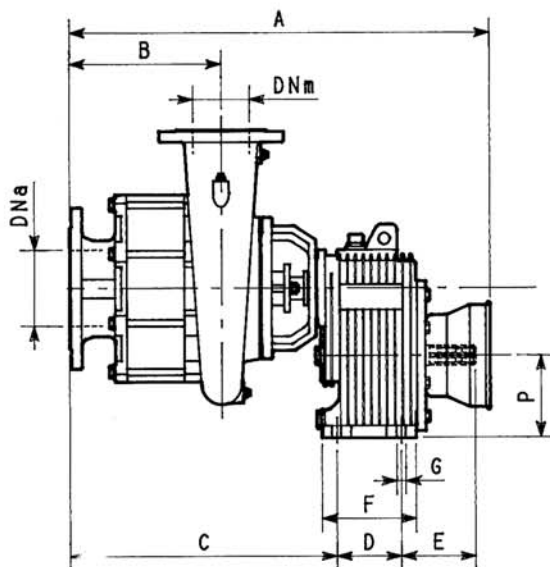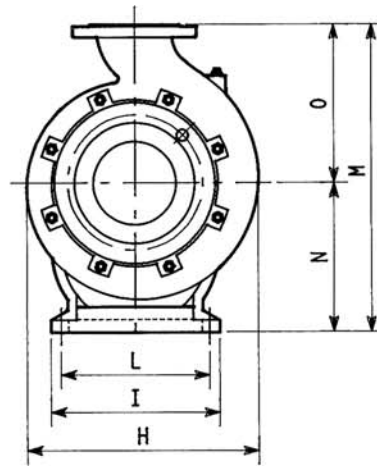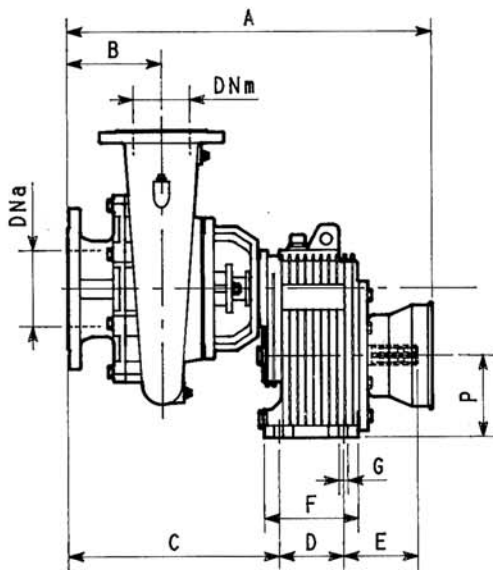


FLANGE
FLANGES
BRIDES

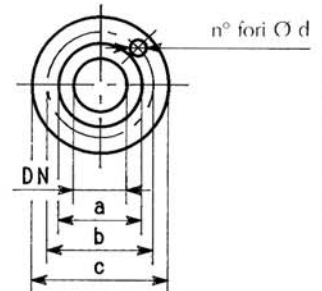

DNa	a	b	c	n	d
65	122	145	185	4	18
80	138	160	200	4	18
100	158	180	220	8	22
150	212	240	285	8	22

DNm	a	b	c	n	d
50	102	125	165	4	18
65	122	145	185	4	18
80	138	160	200	8	18
100	158	180	220	8	18

SPORGENZA ALBERO
SHAFT END
BOUT D'ARBRE

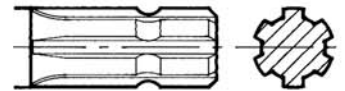

13/8" DIN 9611

TIPO TYPE TYPE	DNa	DNm	A	B	C	D	E	F	G	H	I	L	M	N	O	P	Kg
50x200/1	65	50	560	130	323	85	124	125	12	290	212	180	411	211	200	115	52
50x200/2			645	215	408												67
65x250/1	80	65	560	130	323	112	132	167	14	350	266	235	461	265	250	145	63
65x250/2			645	215	408												88
80x250/1	100	80	645	165	373	112	132	167	14	370	266	235	515	265	250	145	95
80x250/2			755	275	483												127
100x250/1	150	100	645	165	373	112	132	167	14	410	266	235	545	265	280	145	105
100x250/2			755	275	483												135

Le pompe sono corredate di controflange, bulloni e guarnizioni.
Pumps are complete of counterflanges, bolts, nuts and gaskets.
Les pompes sont équipées avec contrebrides, boulons et joints.

[illegible]



Pompe 1906

Pompe 1906 srl
Via Alfieri 130
20099 Sesto San Giovanni (MI)
C.F. P.IVA 12159881007

Tel 02 89680866 / 2408041
Fax 02 89680867

info@pompe1906.it
www.pompe1906.it